Drawing number / Rev

B1592100

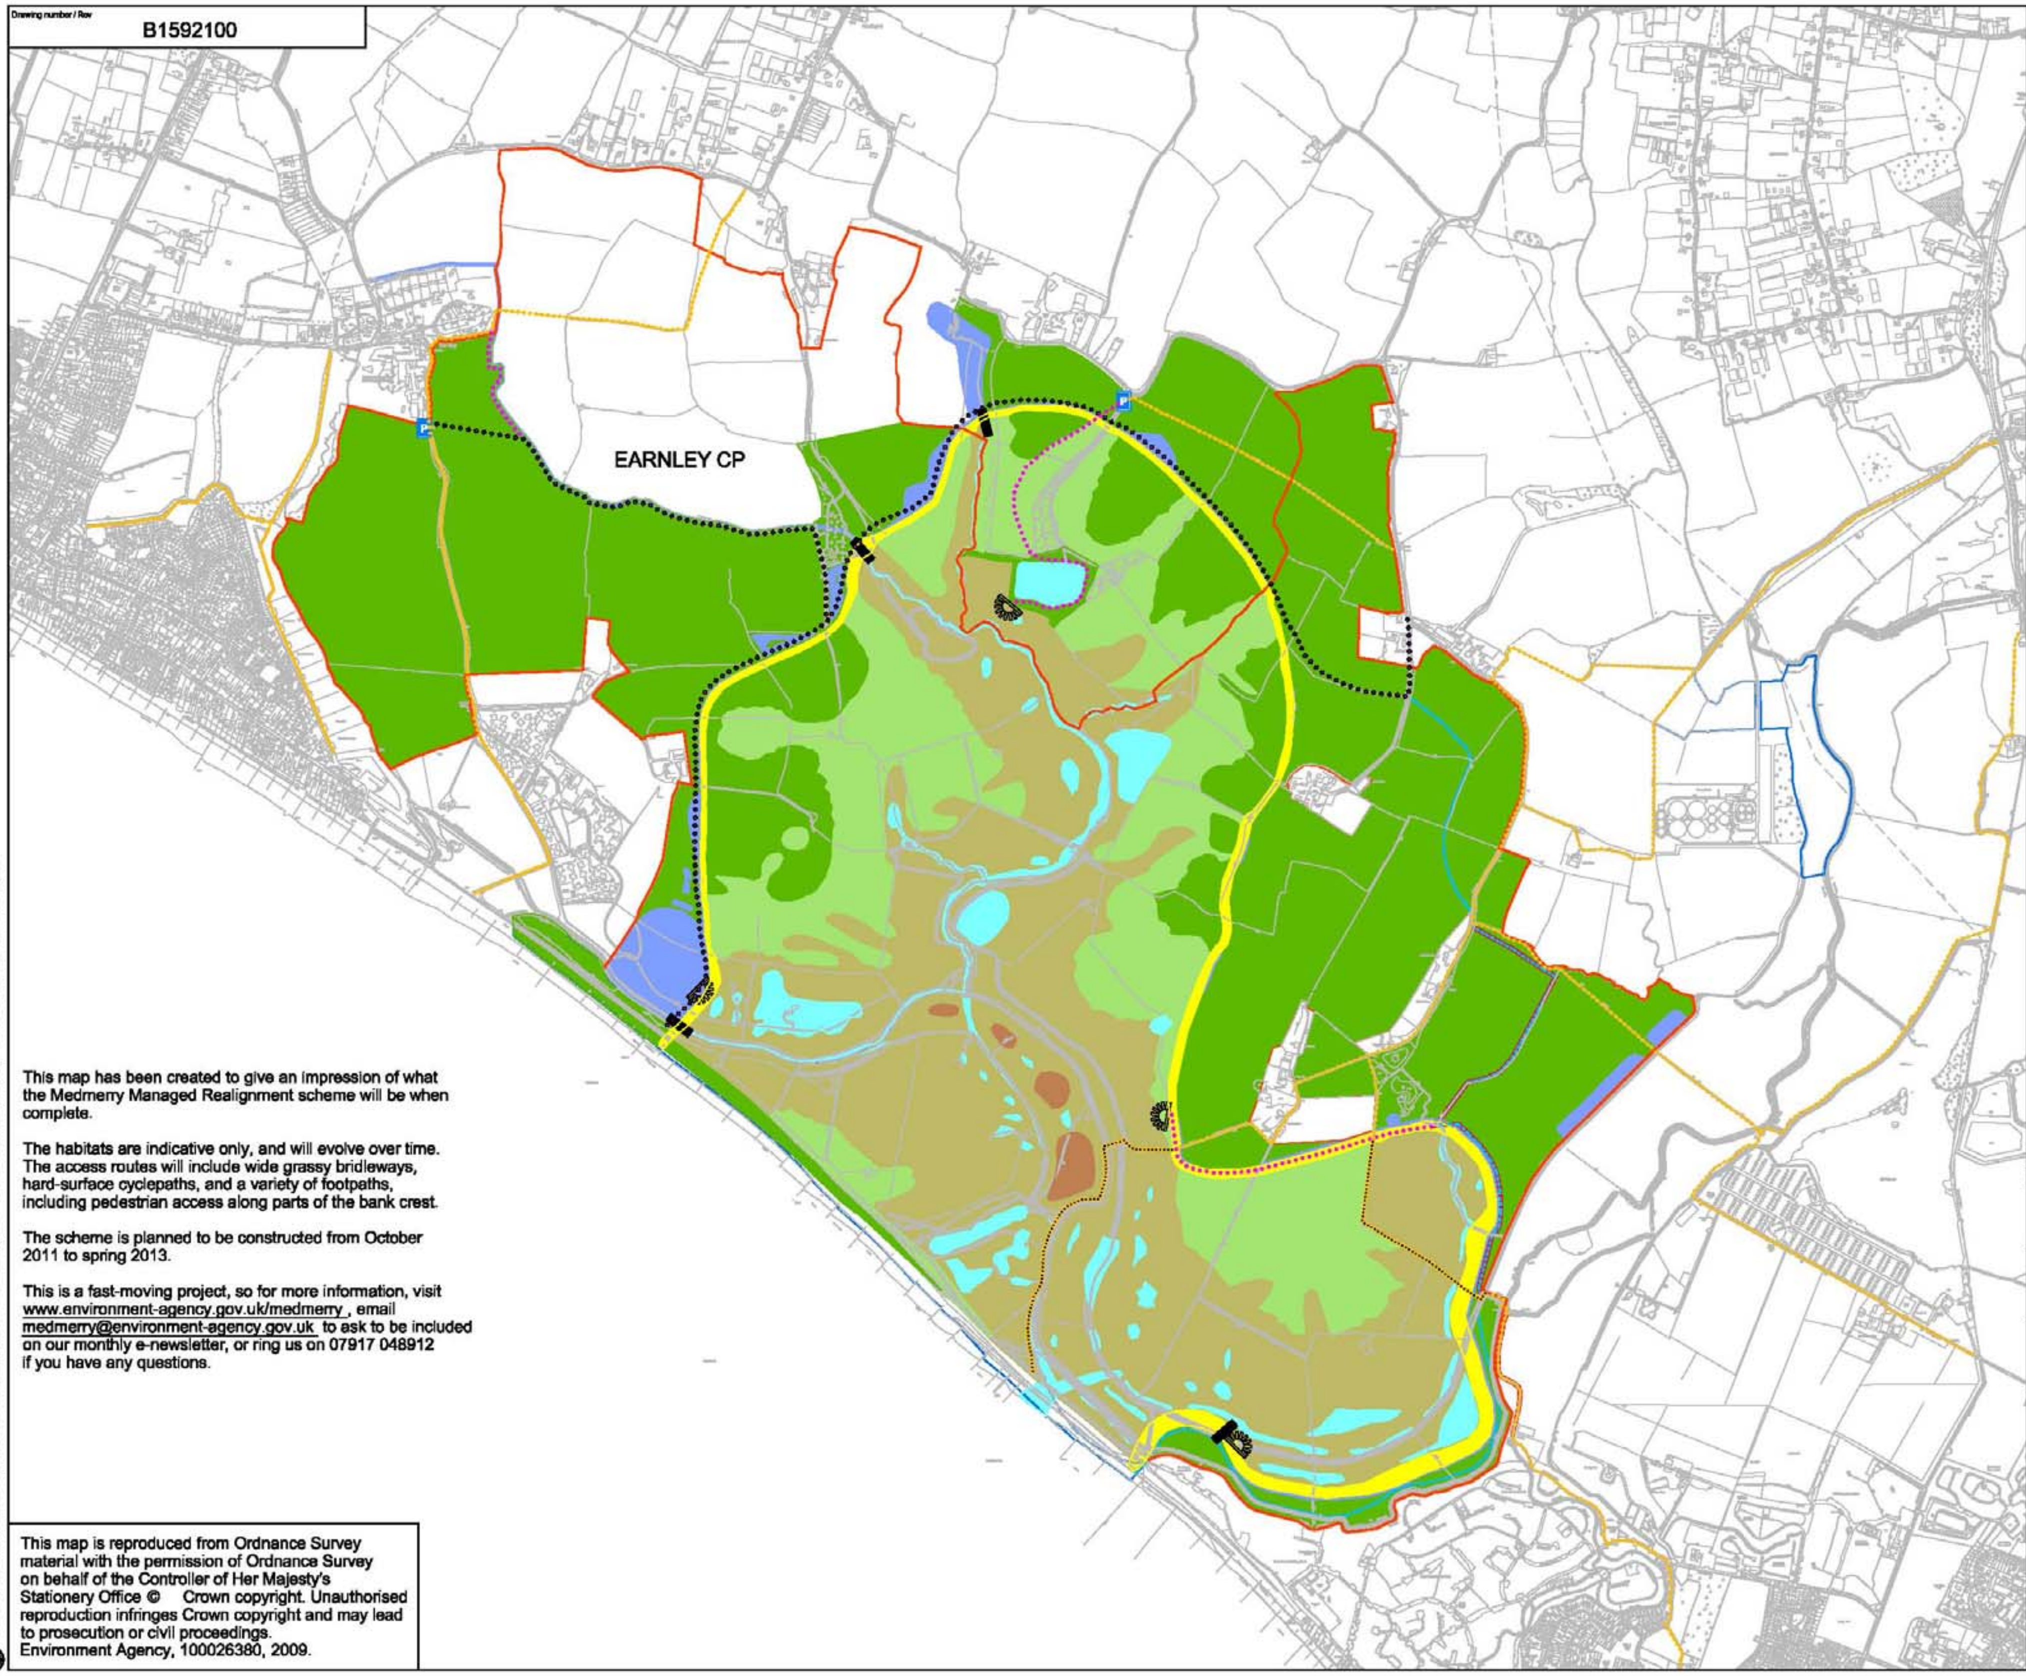

This map has been created to give an impression of what the Medmerry Managed Realignment scheme will be when complete.

The habitats are indicative only, and will evolve over time. The access routes will include wide grassy bridleways, hard-surface cyclepaths, and a variety of footpaths, including pedestrian access along parts of the bank crest.

The scheme is planned to be constructed from October 2011 to spring 2013.

This is a fast-moving project, so for more information, visit www.environment-agency.gov.uk/medmerry , email medmerry@environment-agency.gov.uk to ask to be included on our monthly e-newsletter, or ring us on 07917 048912 if you have any questions.

This map is reproduced from Ordnance Survey material with the permission of Ordnance Survey on behalf of the Controller of Her Majesty's Stationery Office © Crown copyright. Unauthorised reproduction infringes Crown copyright and may lead to prosecution or civil proceedings. Environment Agency, 100026380, 2009.

P:\B1592100 Medmerry Detailed Design\600 CAD\602 Drawings\3D\Habitats\Medmerry habitats and access summary map.dwg - 03/11/2011 14:12:24 - A3Frame - popav

Medmerry Managed Realignment Scheme

Habitats and access summary map

Key:

Central grid reference: SZ830957

- EA ownership boundary
- RSPB ownership boundary

Proposed Habitats

- Bird islands
- Fresh water wetlands, redbeds & diches
- Intertidal habitats (mud, saltmarsh)
- Transitional grassland
- Water at low tide
- Farmland
- Grassed flood bank

Rights of Way

- Existing public footpath
- Existing public footpath being diverted
- New footpath
- New footpath/seasonal cycleway
- New bridleway/cycleway/ footpath
- Emergency access route
- Fresh water outfall
- Car park
- Viewpoint

Note: New access routes will be a mix of permissive and designated rights of way

Rev	Rev. Date	Purpose of revision	Drawn	Checkd	Rev'd	Apprv'd
0						

JACOBS

Sampson House, 8 Cherry Orchard Road, Croydon, Surrey, CR9 6BE
Tel +44(0)208 686 8212 Fax +44(0) 208 681 2499
www.jacobs.com

Client

Environment Agency

Project

MEDMERRY
MANAGED REALIGNMENT

Drawing title

MEDMERRY HABITATS AND ACCESS SUMMARY MAP

Drawing status

Scale	1: 15000 @ A3	DO NOT SCALE
Jacobs No.	B1592100	
Client no.		

Drawing number: B1592100 | Rev: 0

This drawing is not to be used in whole or part other than for the intended purpose and project as defined on this drawing. Refer to the contract for full terms and conditions.